ALCOPORT

ALGOPORT
BUILT BY
COLLINGWOOD SHIPYARDS
DIVISION OF
CANADIAN SHIPBUILDING & ENGINEERING LIMITED
AUGUST 1979

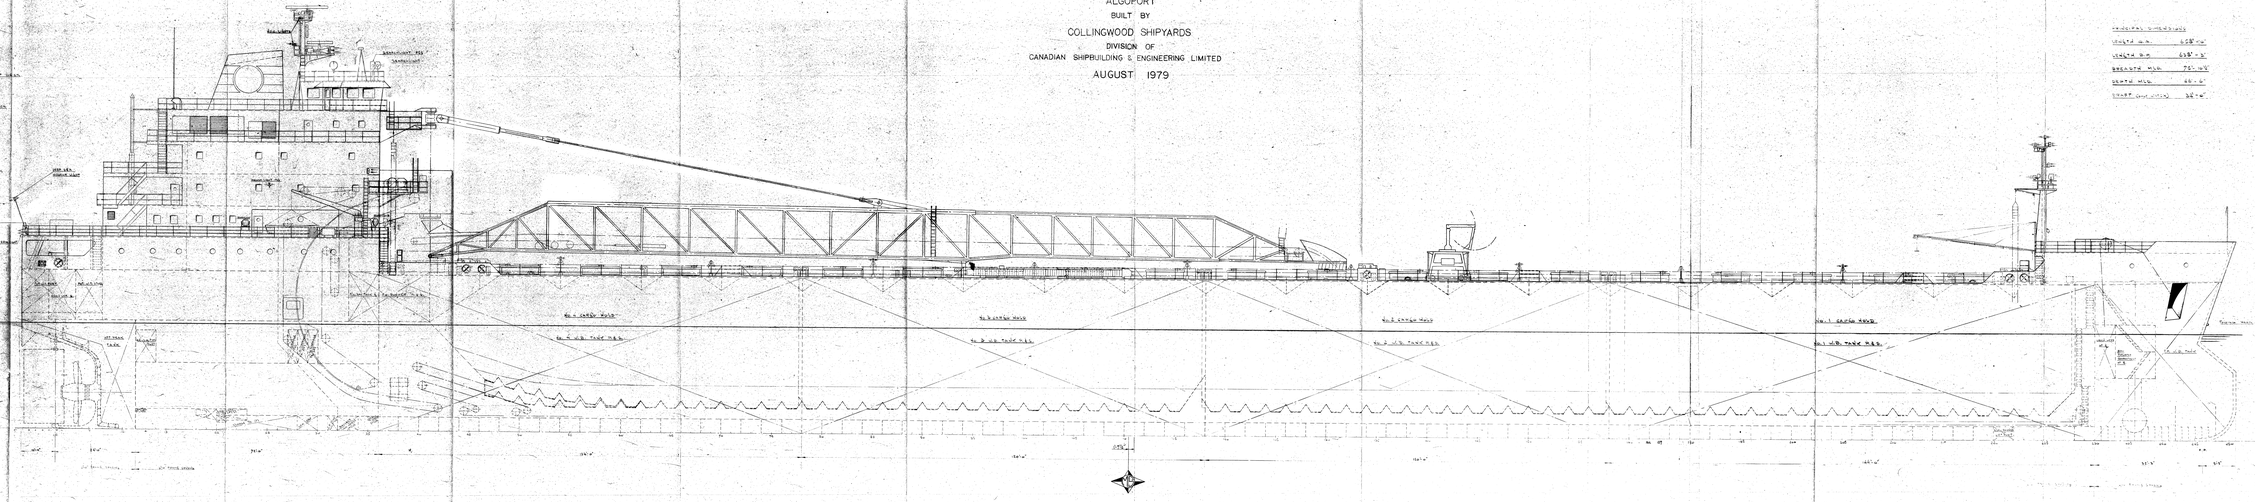

This drawing is the property of Canadian Shipbuilding & Engineering Limited with whom its further use must be specially arranged.

REFERENCES

GENERAL NOTES

no.	REVISION	by	date

Print issued to:

prints issued

NO.	TO	REV	DATE	NO.	TO	REV	DATE	NO.	TO	REV	DATE

COLLINGWOOD SHIPYARDS
A DIVISION OF CANADIAN SHIPBUILDING & ENGINEERING LIMITED

PROJECT [illegible]

TITLE GENERAL ARRANGEMENT & SUBMITTING

APPR	SENT	APPR	SENT	APPR	DRAWN BY: [illegible]
OWNER	[illegible]				CHECKED BY:
CLASSIFIER					DATE:
CBS:	[illegible]				REVISION No
Scale:	[illegible]				

DRG. No [illegible] Sheet 1 of

ALGOPORT

BUILT BY

COLLINGWOOD SHIPYARDS

DIVISION OF

CANADIAN SHIPBUILDING & ENGINEERING LIMITED

AUGUST 1979

PRINCIPAL DIMENSIONS

LENGTH O.A	658'-0"
LENGTH B.P.	638'-3"
BREADTH MLD.	75'-10½"
DEPTH MLD.	46'-6"
DRAFT (SALT WATER)	32'-0"

COMPLEMENT

CAPTAIN	BRIDGE DECK
CHIEF ENGINEER	UPPER PROMENADE DECK
2ND ENGINEER	" " "
3RD ENGINEER	" " "
1ST MATE	" " "
3RD MATE	" " "
SPARE	" " "
4TH ENGINEER	LOWER PROMENADE DECK
SPARE	" " "
2ND MATE	" " "
ELECTRICIAN	" " "
CHIEF COOK	" " "
2ND COOK	" " "
DECKHANDS	POOP DECK
PORTERS	" "
DECKHANDS	SPAR DECK
TUNNELMEN	" "
MECHANICAL ASSISTANTS	" "
WHEELSMEN	" "
TOTAL	3

This drawing is the property of Canadian Shipbuilding & Engineering Limited with whom its further use must be specially arranged.

REFERENCES

GENERAL NOTES

NO.	REVISION	BY	DATE
4	UPDATED FOR ... ACCOMMODATIONS	OWNER	DEC. 8-1978
3	1ST MATE'S CABIN REARRANGED	OWNERS	SEPT-12 1978
2	DOOR IN DECK ... BRIDGE DECK RELOCATED	C.S.I.	18-7-78
1	TRUNKED HATCH MOVED TO STARB. SIDE CRANE PICK-UP MOVED TO PORT ...		...-8-78

prints issued

COLLINGWOOD SHIPYARDS

PROJECT HULL No. 217

TITLE GENERAL ARRANGEMENT

DATE APRIL 1978

REVISION 4

DRG. No. 217

ALGOPORT
BUILT BY
COLLINGWOOD SHIPYARDS
DIVISION OF
CANADIAN SHIPBUILDING & ENGINEERING LIMITED
AUGUST 1979

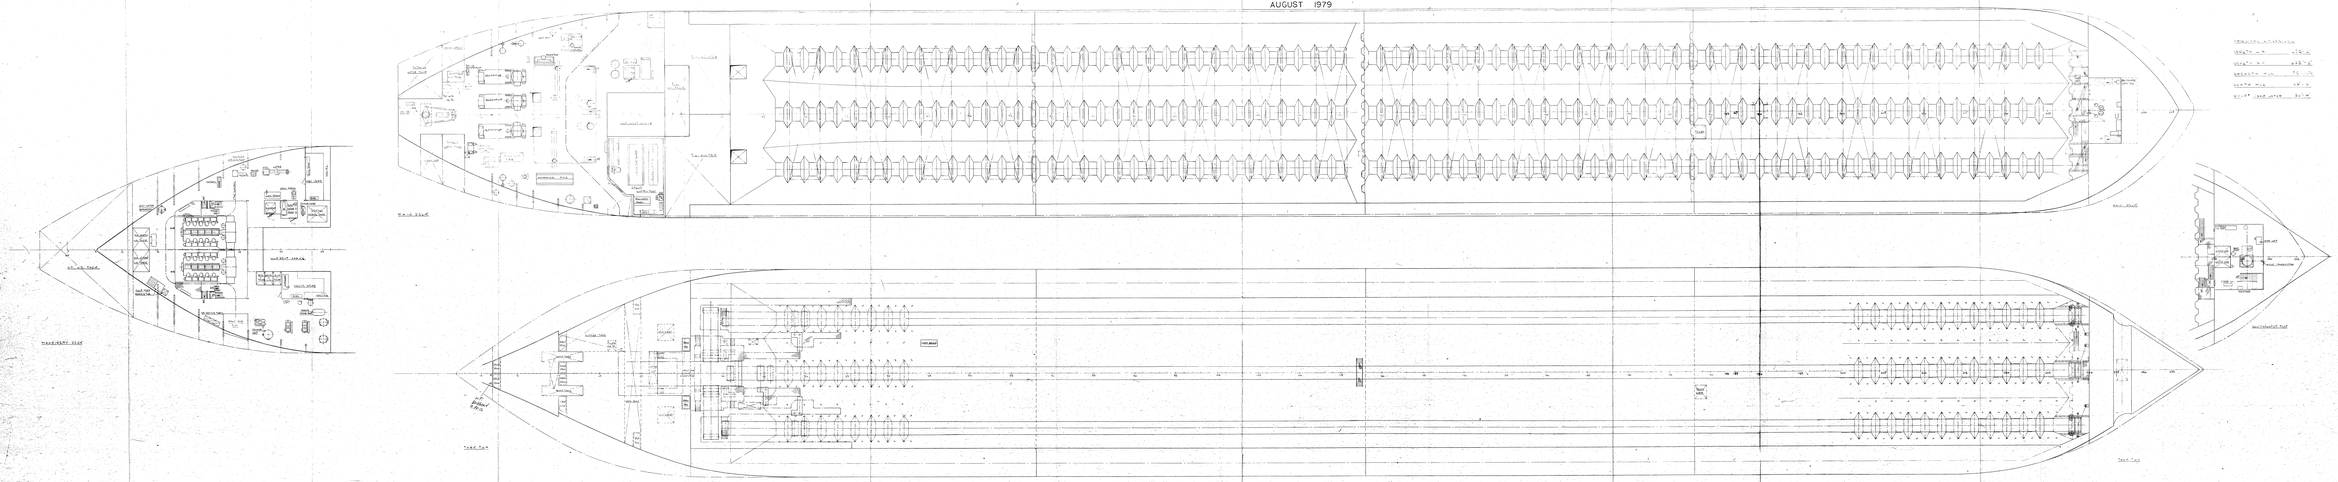

This drawing is the property of Canadian Shipbuilding & Engineering Limited with whom its further use must be specially arranged.

REFERENCES

GENERAL NOTES

no.	REVISION	by	date

Print Issued to:

prints issued

COLLINGWOOD SHIPYARDS
A DIVISION OF CANADIAN SHIPBUILDING & ENGINEERING LIMITED

PROJECT

TITLE

APPR	DATE	APPR	DATE	APPR	DATE	DRAWING No.	DATE
DESIGN							
CHECK							
DRG.							
SCALE							

REVISION No.

DRG. No. 2457-C-15A

Sheet 1 of 1